

Tuesday, 24/06/2008 12:45:46 PM

Linda Lacelle

## **Process Sheet**

Customer

: CU-DAR001 Dart Helicopters Services

Job Number

: 40016

**Estimate Number** 

: 12056

P.O. Number

This Issue

: 24/06/2008

: NC

First Issue **Previous Run** 

: //

S.O. No. :

Туре

: MACHINED PARTS

Part Number

**Drawing Name** 

: END CAP CLEVIS

: PB6743001119 : B6743001 PAGE33

**Drawing Number** Project Number

: N/A : B1

**Drawing Revision** 

Material

**Due Date** 

: 01/07/2008

Qty:

5 Um:

Each

Written By

Prsht Rev.

Checked & Approved By Comment

mr

08-06-26 : Est. A05.07.13 New issue KJ/JLM

**Additional Product** 

Job Number:



Seq. #:

Machine Or Operation:

Description:

6061-T6 Bar 1.25 x 1.25"

1.0



Comment: Qty.:

0.2318 f(s)/Unit Total:

6061-T6 Bar 1.25 x 1.25"

Material: 6061-T6 Bar (QQ-A-200/8)

(M6061T6B1.250x01.250) Identify for B67-43001-119 Batch: MI06257

2.0

BAND SAW

BAND SAW

1.1592 f(s)



Comment: BAND SAW

Cut blanks: 1.250" x 1.250" x 2.650" long

3.0

HAAS1

HAAS CNC VERTICAL MACHINING #1





Comment: HAAS CNC VERTICAL MACHINING #1

Machine as per Folio FA542 and Dwg B67-43001

Identify as B67-43001-119

Deburr

Dwg Rev <u>B</u>

Folio Rev AA

4.0

QC2

INSPECT PARTS AS THEY COME OF

Comment: INSPECT PARTS AS THEY COME OFF MACHINE



5.0 QC8 SECOND CHECK



Comment: SECOND CHECK



## **Dart Aerospace Ltd**

W/O:		WORK ORDER CH	IANGES					
DATE	STEP	PROCEDURE CHANGE	Ву	Date	Qty	Approval Chief Eng / Prod Mgr	Approval QC Inspector	
						- 11		
				,			,	
Part No	):	PAR #: Fault Category:	NCR: Yes	No DQ	A:	Date:		

QA: N/C Closed: \_\_\_\_ Date: \_\_\_

NCR:			WORK ORDE	ER NON-CONFORMANC	CE (NCR)				
DATE		Description of NC		Verification	A				
	STEP	Section A	Initial Chief Eng	Action Description Chief Eng	Sign & Date	Section C	Approval Chief Eng	Approval QC Inspector	
							·		
				•					
		,							

NOTE: Date & initial all entries

Date: ... User Tuesday, 24/06/2008 12:45:46 PM

Linda Lacelle

**Process Sheet** 

Customer: CU-DAR001 Dart Helicopters Services

Drawing Name: END CAP CLEVIS

Job Number: 40016

Part Number: PB6743001119

Job Number:



Seq. #:

**Machine Or Operation:** 

Description:

6.0

PACKAGING 1

PACKAGING RESOURCE #1

Comment: PACKAGING RESOURCE #1

Identify and Stock

Location: Vot.

7.0

QC21

FINAL INSPECTION/W/O RELEASE



08/07/10 /

Comment: FINAL INSPECTION/W/O RELEASE


Job Completion



MF 08-07-0°

Dart Ae	rospace	Ltd			·		·		
W/O:			WC	ORK ORDER C	HANGES				, <u>, .</u>
DATE	STEP	. PR	OCEDURE CHA	NGE		Ву	Date Qty	Approval Chief Eng / Prod Mgr	Approval QC Inspector
					•				
					:				
<del></del>								. ,	
Part No	Part No: PAR #:		Fault Cate	Fault Category: N		R: Yes	No DQA:	Date:	
		•				QA: N/	C Closed:	Date: _	
NCR:		•	WORK ORDI	ER NON-CONF	ORMANC	E (NCR)	)	,	
DATE	STEP	Description of NC		Corrective Action			Verification	Approval	Approval
DATE	SIEP	Section A	Initial Chief Eng	Action Desc Chief Eng	ription	Sign & Date	n & Section C	Chief Eng	QC Inspector
				-		-			
		•				1			

NOTE: Date & initial all entries

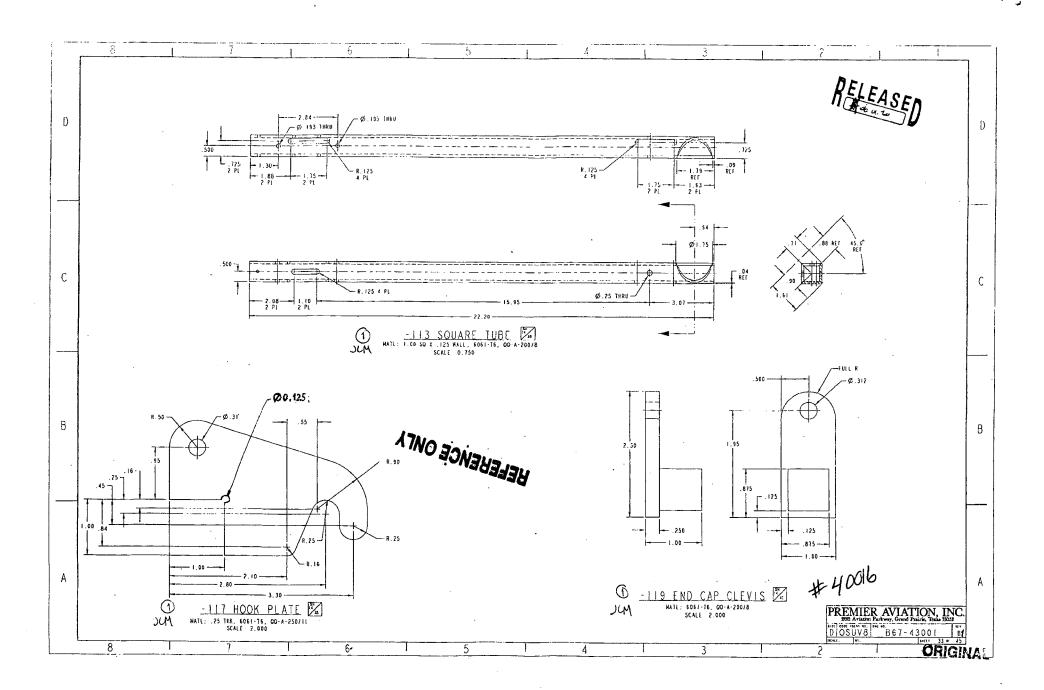

DART AEROSPACE LTD	Work Order:	40016		
Description: END CAP CLEVIS	Part Number:	PB674-43001-1A		
Inspection Dwg: RAZUSM Rev: 731		Page 1 of 1		

## FIRST ARTICLE INSPECTION CHECKLIST

X First Article Prototype

Drawing Dimension	Tolerance	Actual Dimension	Accept	Reject	Method of Inspection	Comments
2.30	I.036	2,302			: -	
1.00	±.036	1.001				
. 250	±.010	. 250				
1.00	±,030	1.002				
.875	±.016	.875				
125	±.016	:125	_			
.125	±-010	, 125				
.875	I.010	,875				
1.95	±-036	1.949				
.500	+010	.501				
Ø 312	4.00( 001	Ø.314				
						•
					•	
	•					
			·			
	·					

Measured by:	and	Audited by:	Prototype Approval:	J	
Date:	08/06/27	Date: 08/04/27	Date:		\ <del>4</del>

Rev	Date	Change	Revised by	Approved
Α		New Issue	.KJ/JLM	

